LEISURE

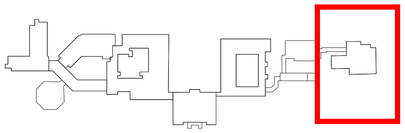

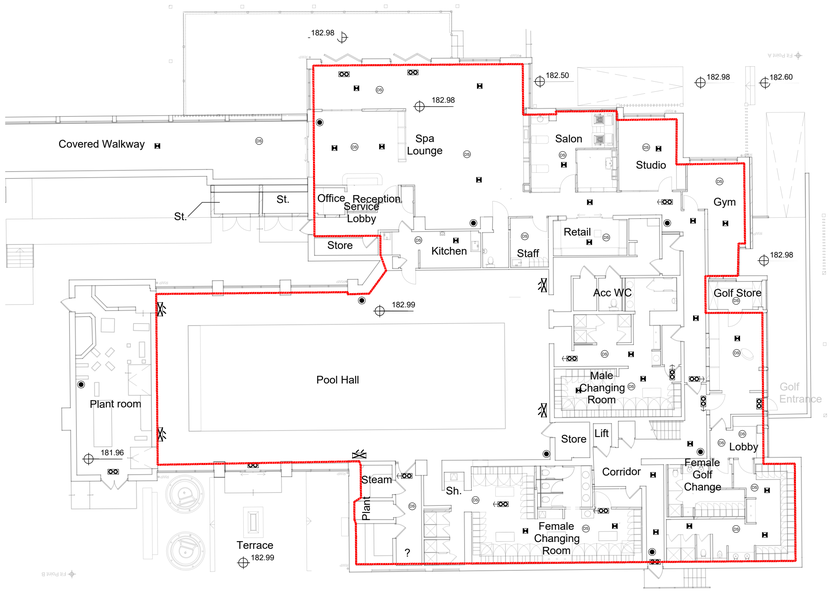

PREMISES LICENCE KEY

note: the location and type of any fire safety and any other safety equipment is shown as at present. this may be varied from time to time with the agreement of the fire officer or after a fire risk assessment.

- THE AREA WHERE LICENSABLE ACTIVITY WILL TAKE PLACE
- Emergency Lighting Point
- Emergency Flood Light
- "Fire Exit" Direction sign
- Illuminated "Exit" sign boxes
- Illuminated "Exit" directional sign boxes
- Fire extinguisher - water type
- Fire extinguisher - foam type
- Fire extinguisher - carbon dioxide type
- Fire alarm call point
- Audible warning device
- Automatic fire detector - heat/smoke
- Fire alarm indicator panel
- 0.100 Floor Level
- 0.200 Above Floor Level
- 0.300 Soffit / Ceiling Level
- ES Evacuation Sledge

L104 Leisure and Spa

L105 Leisure and Spa Upper Floor

notes:

revisions: / | 29.03.2022 | PC | Venue Renamed, licensing area changed

revisions:

0 100mm @A1 / 50mm @A3

NOTE: The contractor is responsible for checking all site dimensions and levels. These should be checked prior to the ordering of any components and before the commencement of the works. All discrepancies should be brought to the attention of the Contract Administrator

Warner

Hotel Licensing

Heythrop Park, Oxfordshire

drawing information

title : L104 - Leisure & Spa / L105 - Leisure & Spa

status : Licensing

date : March 22

scale : 1:200 @ A1

drawn : PC

checked : JS

job: 5850 dwg: 1112 rev: A

pwp architects

PWP Architects Ltd 61 South Street, Havant, Hampshire PO9 1BZ
t: 02392 482494 f: 02392 481152
e: design@pwp-architects.com
w: www.pwp-architects.com